ELEVATIONS
(All details 1:10)

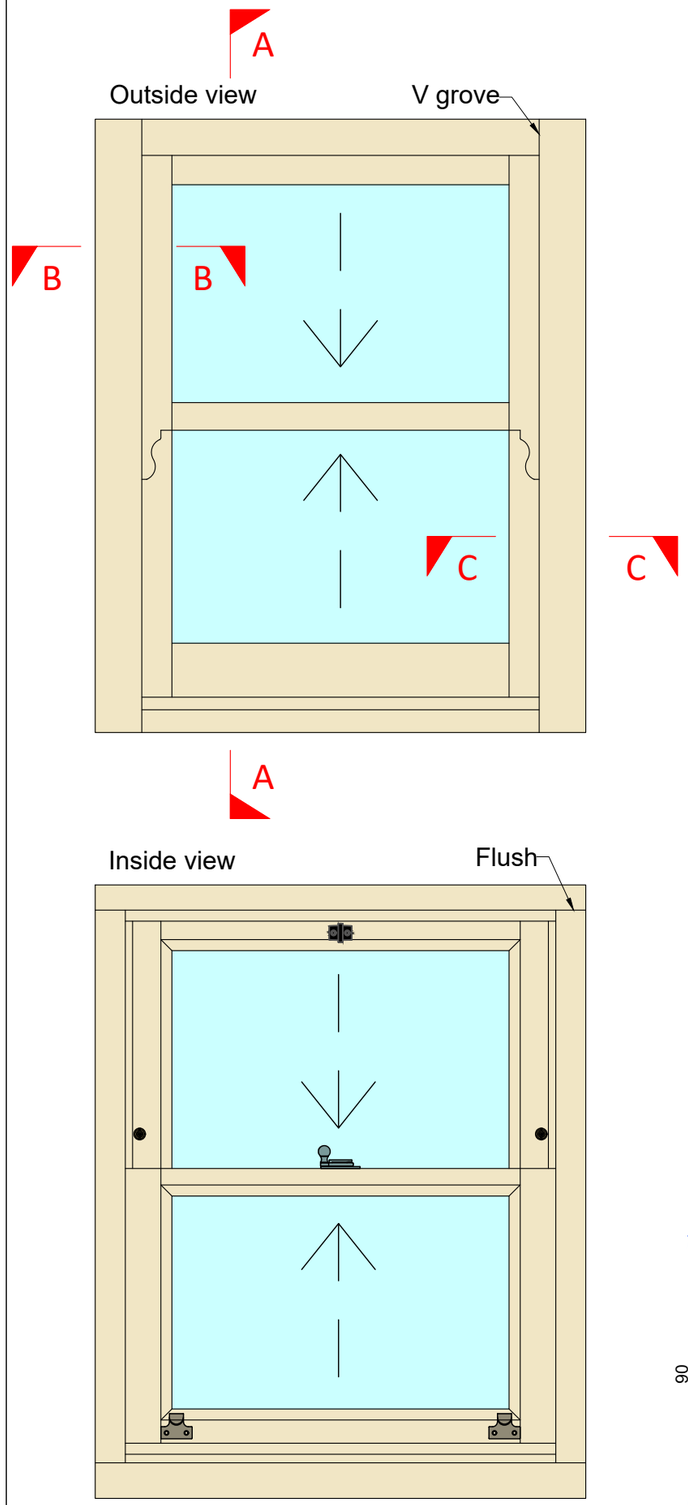

SECTIONS
(All details 1:2)

Section A-A - Head, Cill and Meeting Rails

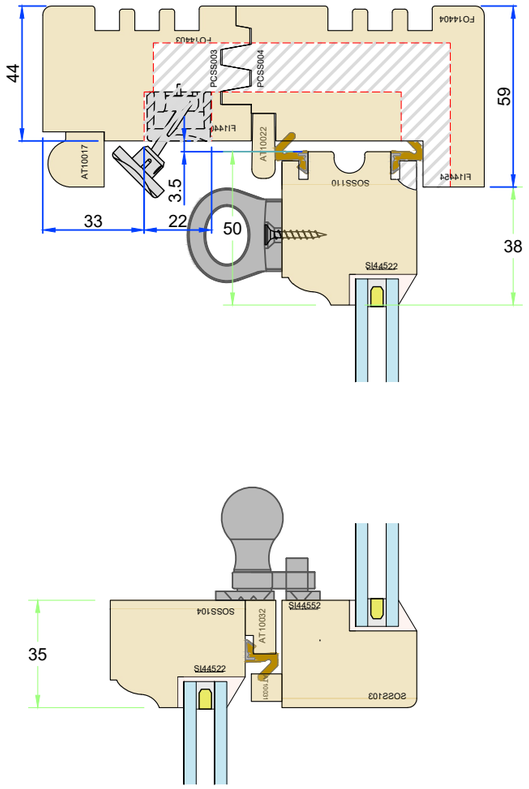

Section B-B - Upper Jamb

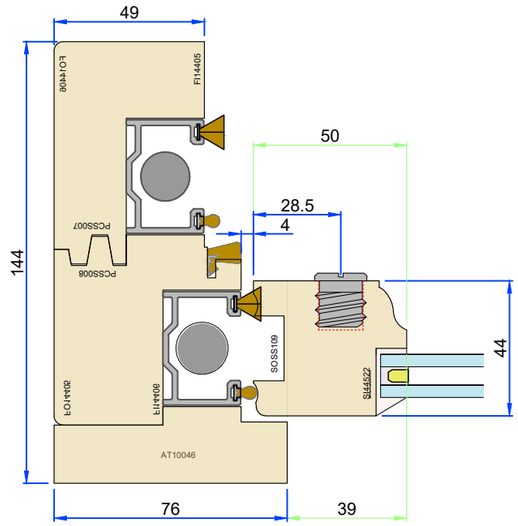

Section C-C - Lower Jamb

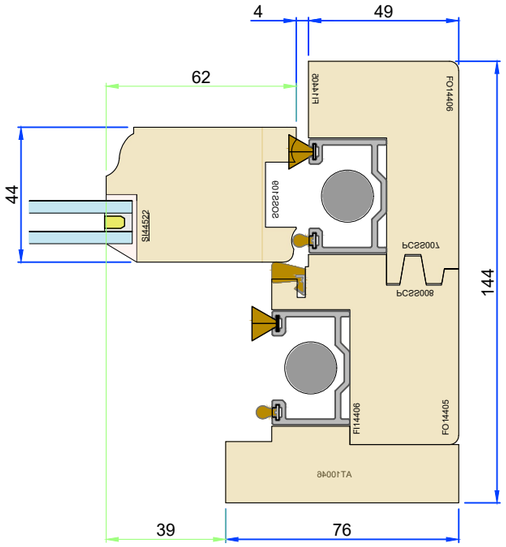

Variable Dimensions
(Dim shown is usually min)

Fixed Dimensions

Localised routing

System: H-S3-144			
Title: Historic - Tilting Sash Window (44mm) Standard Frame Sections			
Scale: As Shown		Rev:	Date: 11-Feb-25
Drawn By: M Hollands		No.: H-S3-144-1	

GEORGE BARNSDALE
Est. 1884
High Street, Donington, Spalding, Lincs, PE11 4TA
01775 82300
www.georgebarnsdale.co.uk

Tolerances: All tolerances are to George Barnsdale Standard Tolerance definitions (see supporting document for more detail) unless stated on the drawing.© George Barnsdale & Sons Ltd. All rights reserved. No part of this drawing may be reproduced without the permission of George Barnsdale & Son Ltd.

SASH FRAME OPTIONS

(All details 1:2)

Cill Extension Option - 30mm

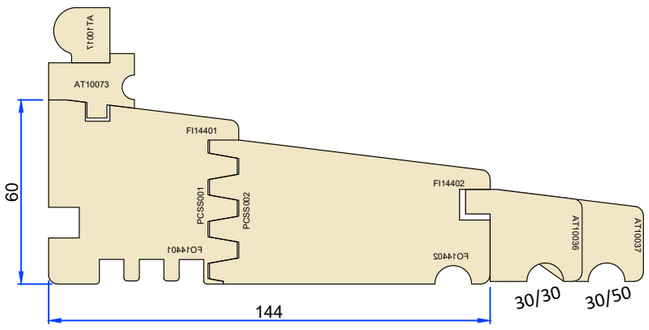

Cill Extension Option - 35mm

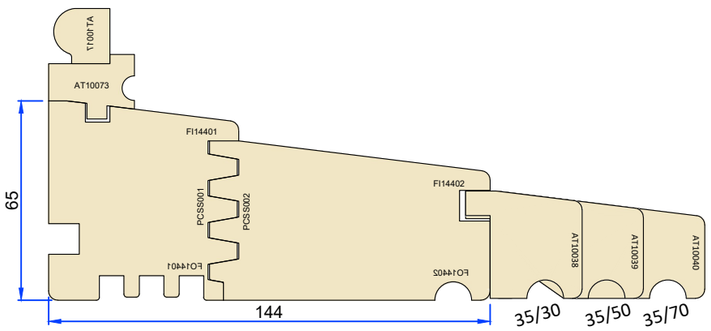

Cill Extension Option - 45mm

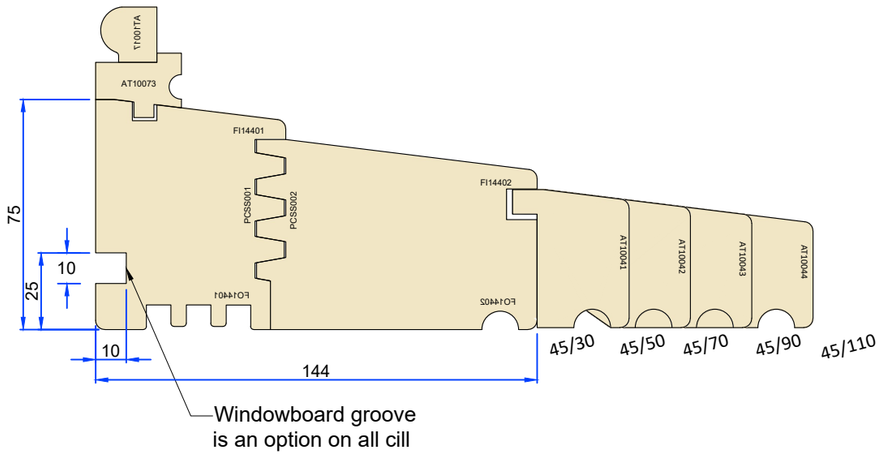

Section D-D - Transome detail

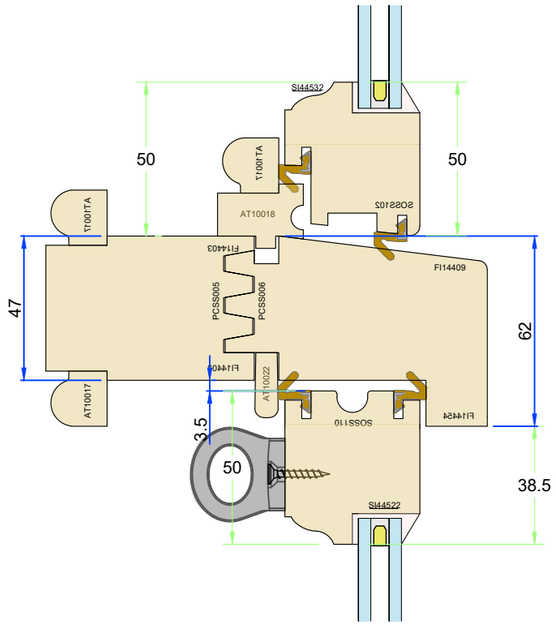

Section E-E - Low level transom detail

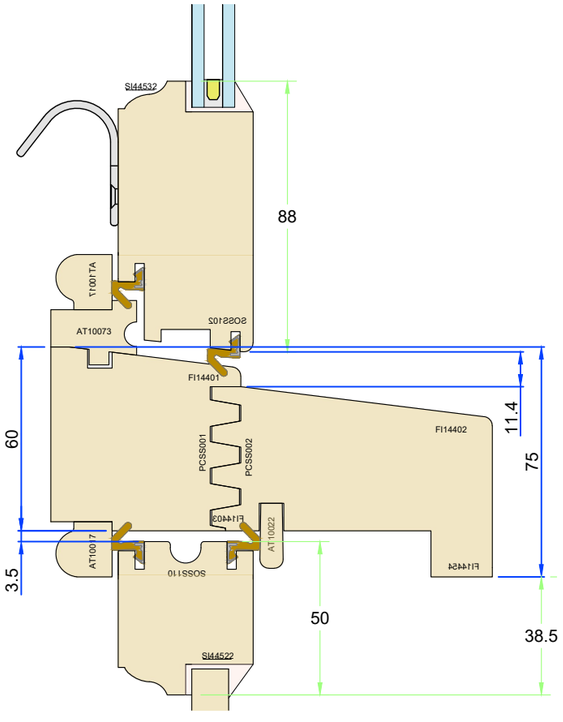

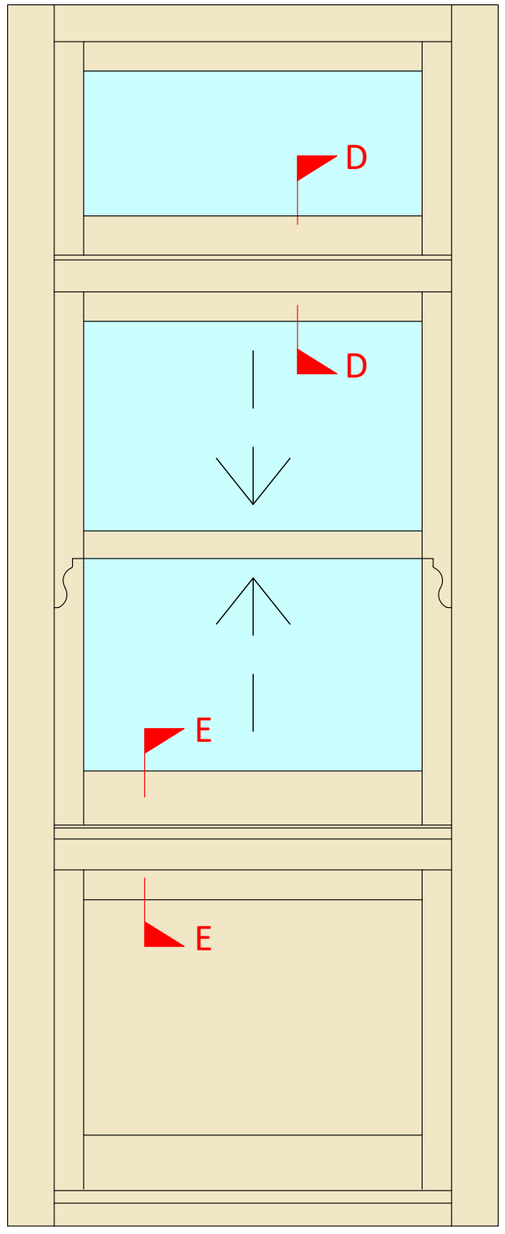

Variable Dimensions
(Dim shown is usually min)

Fixed Dimensions

Localised routing

System: H-S3-144			
Title: Historic - Tilting Sash Window (44mm) Cill Extensions & Transoms			
Scale: As Shown		Rev:	Date: 11-Feb-25
Drawn By: M Hollands		No.: H-S3-144-2	

GEORGE BARNSDALE
Est. 1884

High Street, Donington, Spalding, Lincs, PE11 4TA
01775 82300
www.georgebarnsdale.co.uk

Tolerances: All tolerances are to George Barnsdale Standard Tolerance definitions (see supporting document for more detail) unless stated on the drawing.© George Barnsdale & Sons Ltd. All rights reserved. No part of this drawing may be reproduced without the permission of George Barnsdale & Son Ltd.

Mullions
(All details 1:2)

Section J-J - Mullion detail

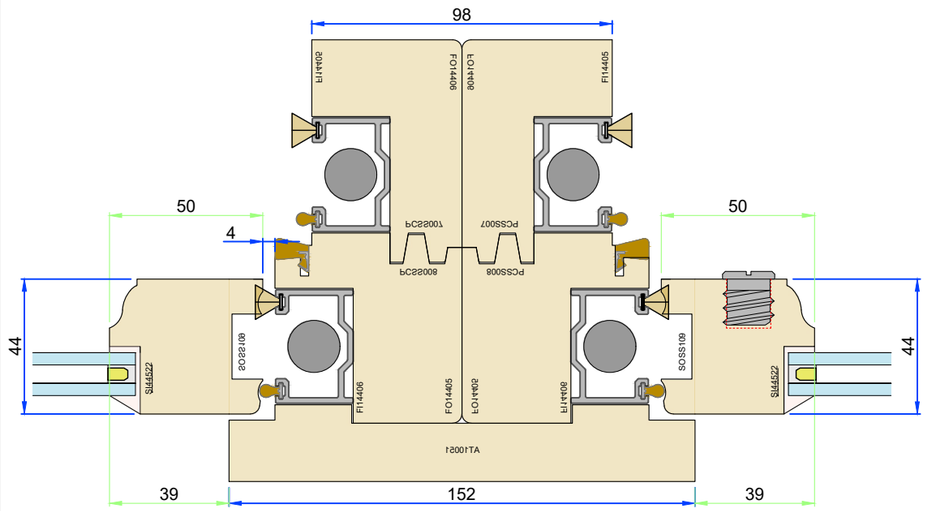

Head detail

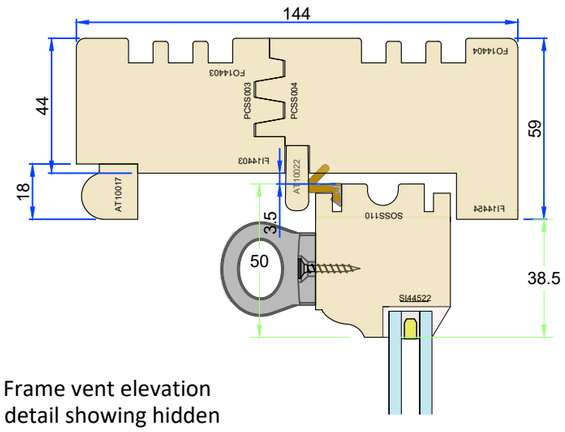

Frame vent elevation detail showing hidden slot size

Head options
(All details 1:2)

Extended lining option

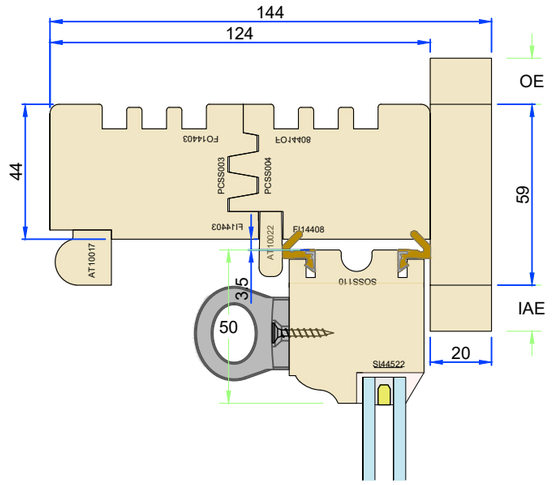

ELEVATIONS
(All details 1:10)

Outside view

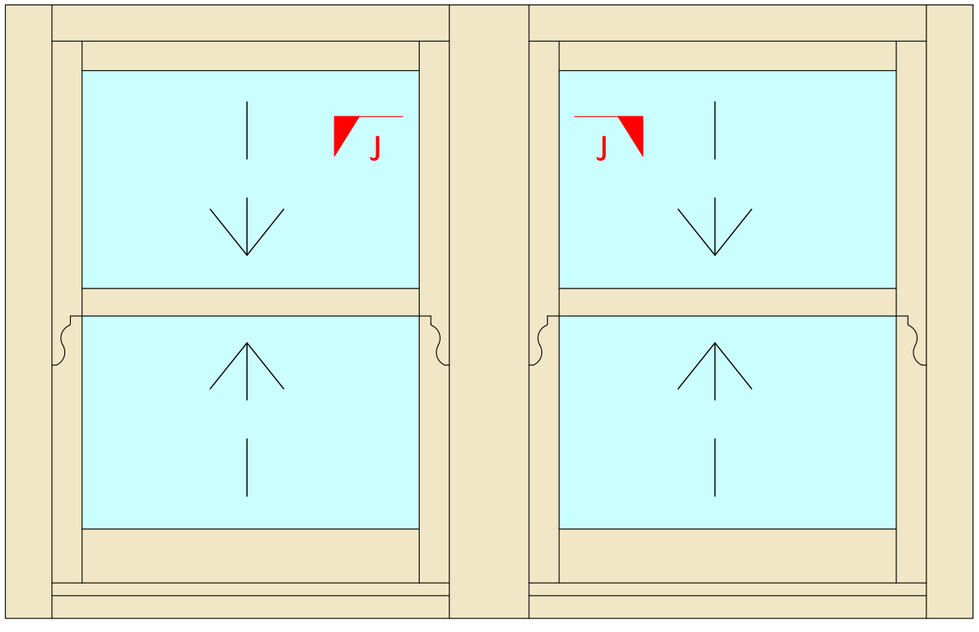

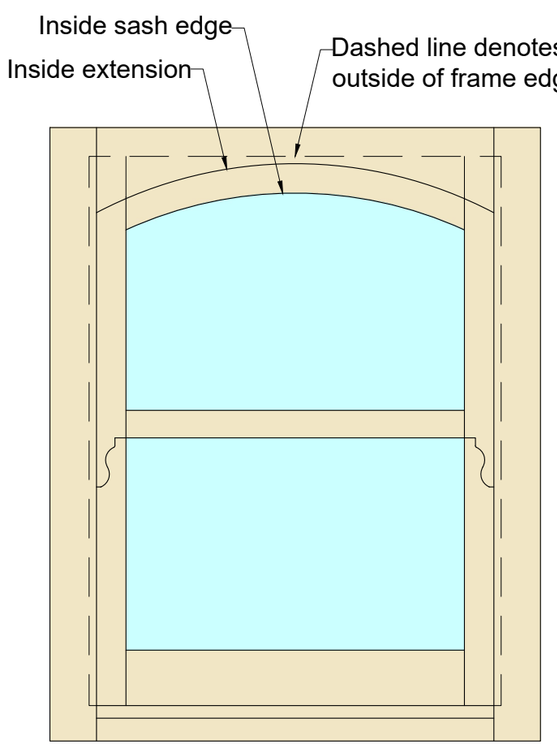

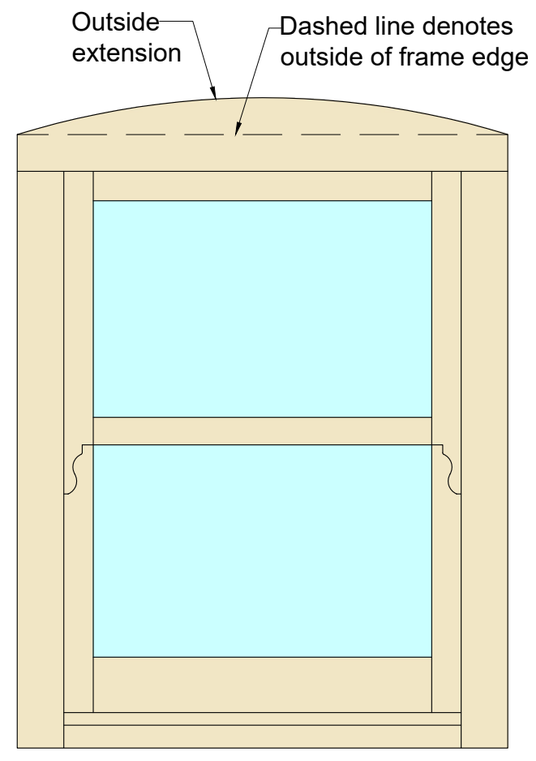

System: H-S3-144			
Title: Historic - Tilting Sash Window (44mm) head Sections & Mullions			
Scale: As Shown		Rev:	Date: 11-Feb-25
Drawn By: M Hollands		No.: H-S3-144-3	

GEORGE BARNSDALE
Est. 1884
High Street, Donington, Spalding, Lincs, PE11 4TA
01775 82300
www.georgebarnsdale.co.uk

Tolerances: All tolerances are to George Barnsdale Standard Tolerance definitions (see supporting document for more detail) unless stated on the drawing.© George Barnsdale & Sons Ltd. All rights reserved. No part of this drawing may be reproduced without the permission of George Barnsdale & Son Ltd.

Sash horn options
(All details 1:2)

Type A

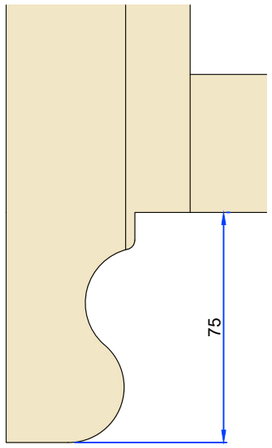

Type B

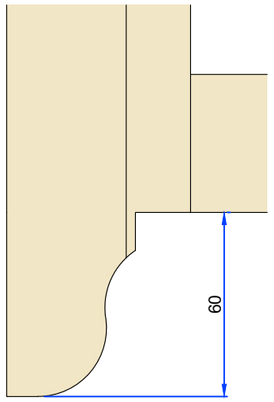

Type C

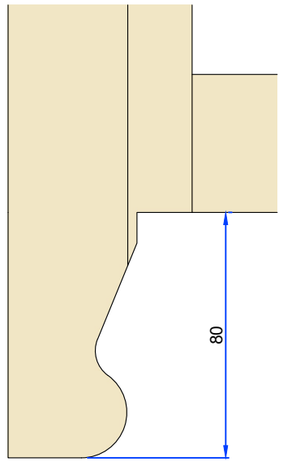

Type D

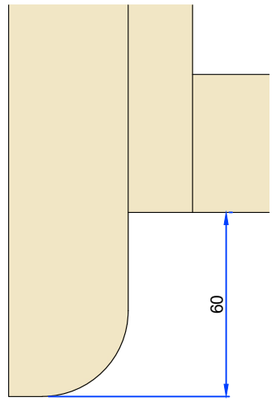

Type E

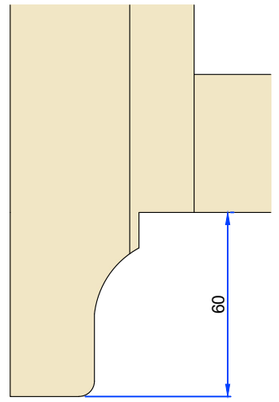

Type F

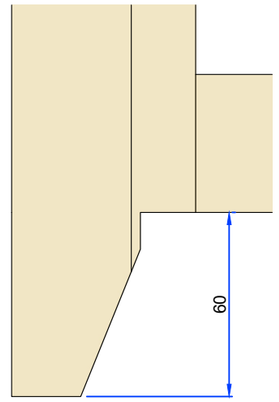

Type G

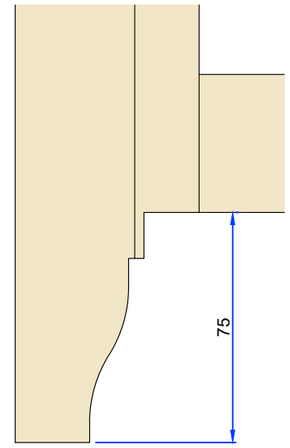

ELEVATIONS
(All details 1:10)

Widths less than 900mm

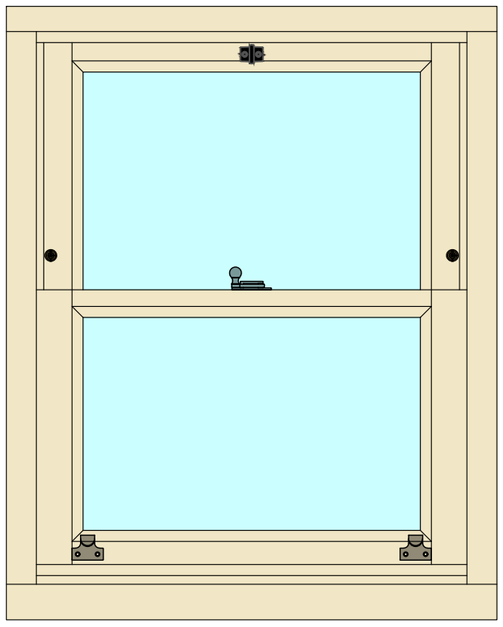

Sash pull aligned with sash rebate. Sash fastener centralised unless glazing bar requires it to be offset (offset to RHS when viewed from

Widths greater than 900mm

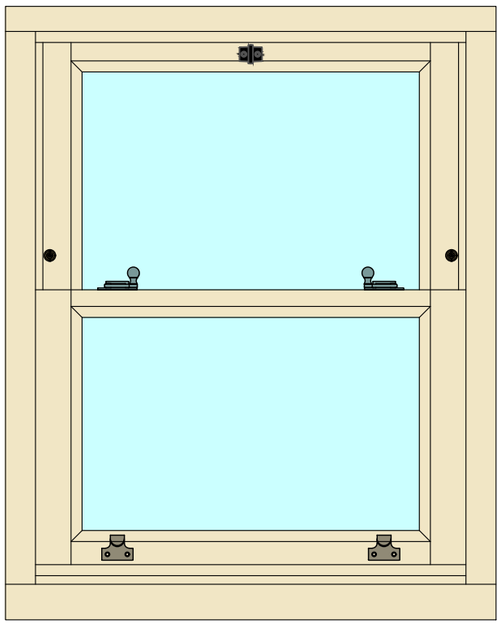

Sash pull aligned with sash fastener. Pull and fastener position as shown unless glazing bar requires alternative position which should

Double sash stop option

Double sash stop vent dimensions

	(all in millimeters)	
	Dim	Ventilation opening
X	56	20
Y	136	100

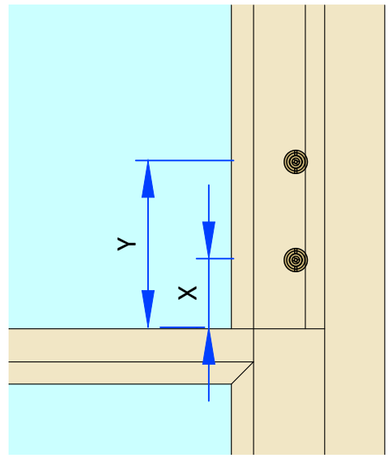

System: H-S3-144			
Title: Historic - Tilting Sash Window (44mm) Sash horns & Ironmongery			
Scale: As Shown	Rev:	Date: 11-Feb-25	
Drawn By: M Hollands	No.: H-S3-144-4		

GEORGE BARNSDALE
Est. 1884
High Street, Donington, Spalding, Lincs, PE11 4TA
01775 82300
www.georgebarnsdale.co.uk

Tolerances: All tolerances are to George Barnsdale Standard Tolerance definitions (see supporting document for more detail) unless stated on the drawing.© George Barnsdale & Sons Ltd. All rights reserved. No part of this drawing may be reproduced without the permission of George Barnsdale & Son Ltd.

Security contacts
(All details 1:2)

Typical head detail

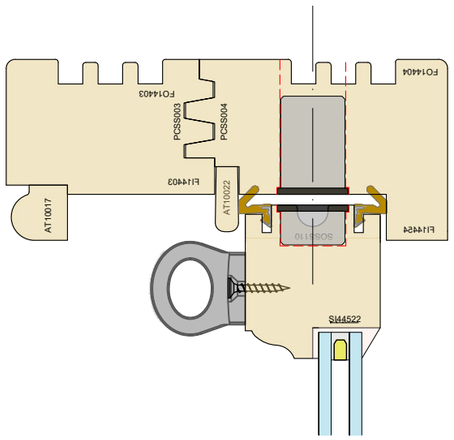

Typical Jamb detail to be confirmed

Flush quick fit door contact details

Magnet information Contact information

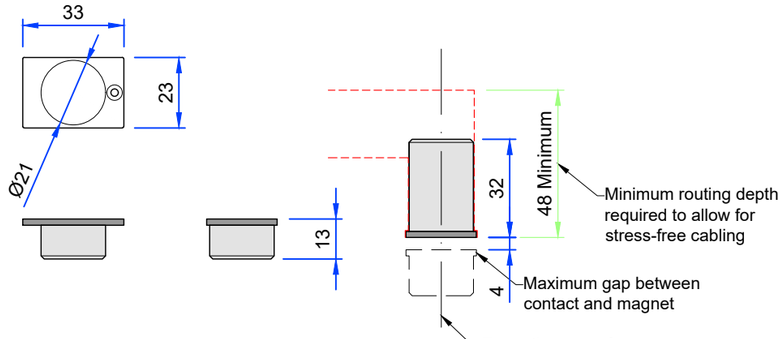

Typical contact locations

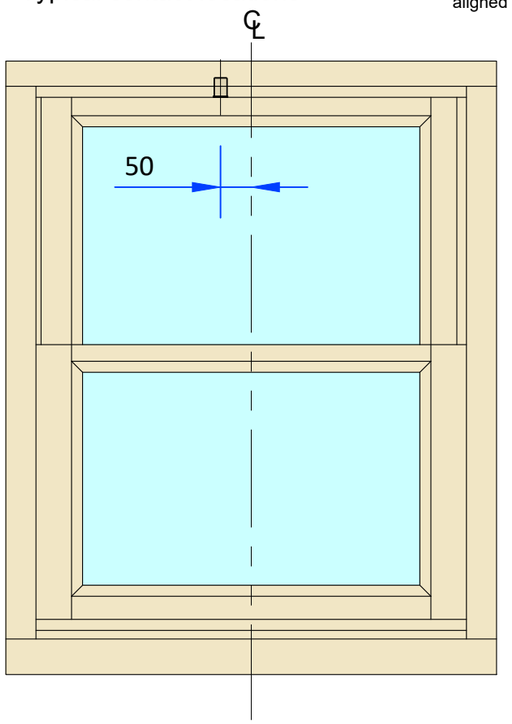

Section G-G - Arch section detail

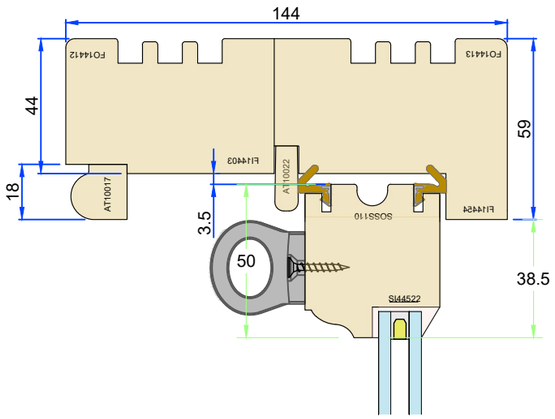

Section H-H - Large arch section detail

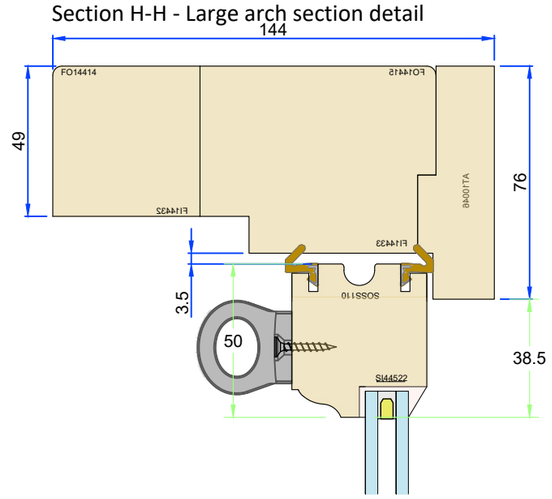

ELEVATIONS
(All details 1:10)

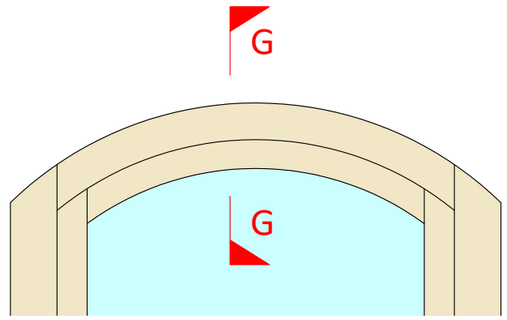

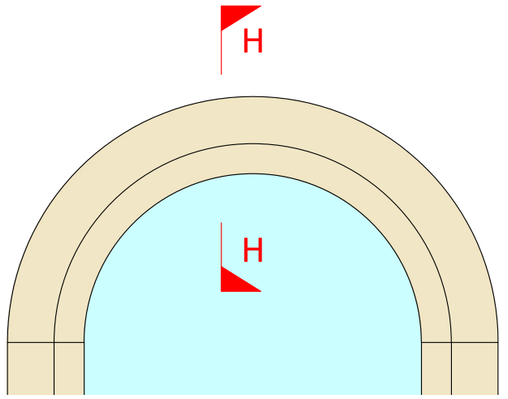

Head vent restrictions
(Elevations 1:10)

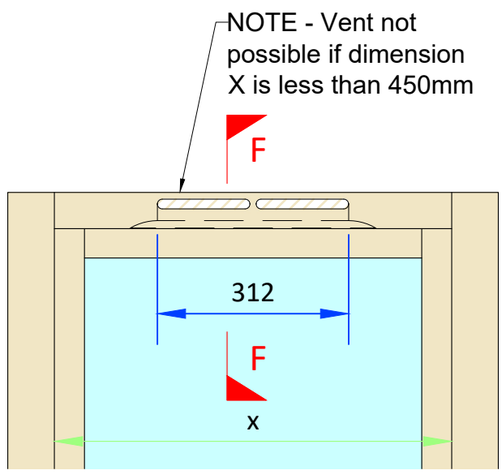

System: H-S3-144			
Title: Historic - Tilting Sash Window (44mm) Internal use only			
Scale: As Shown		Rev:	Date: 11-Feb-25
Drawn By: M Hollands		No.:	H-S3-144-5

GEORGE BARNSDALE
Est. 1884
High Street, Donington, Spalding, Lincs, PE11 4TA
01775 82300
www.georgebarnsdale.co.uk

Tolerances: All tolerances are to George Barnsdale Standard Tolerance definitions (see supporting document for more detail) unless stated on the drawing.© George Barnsdale & Sons Ltd. All rights reserved. No part of this drawing may be reproduced without the permission of George Barnsdale & Son Ltd.